



**Company  
Profile**



<b>Contents</b>	<b>Introduction.</b>	<b>1.0</b>
	<b>Lighting Solution System.</b>	<b>2.0</b>
	<b>Project Life Cycle.</b>	<b>3.0</b>
	<b>Business Partners.</b>	<b>4.0</b>
	<b>Selected Projects References.</b>	<b>5.0</b>
	<b>Contact Details.</b>	<b>6.0</b>



# *Symphonies in Light*

## 1.0 Introduction

**DAMAS LIGHTING LLC** has been established in 2011 to answer the need of the on-growing market for high quality of European Light Fittings / Design and Supply of the blooming Gulf and UAE market.

Today, **DAMAS LIGHTING LLC** has grown into one of the leading companies in the Light Fittings - Design and Supply, and prides itself in offering complete service to its clients, great variety of products and customized Lighting solutions of the highest quality that meets the needs of our clients and their projects.

With creative styles made by lighting designers worldwide, the most up to date trends and fashion styles and yet keeping the traditional way of international cultures, all of which are needed in a constantly evolving market,

**DAMAS LIGHTING LLC** managed to offer ideas to create the perfect lighting solutions that suits every client needs.

**DAMAS LIGHTING LLC** Partnered with a host of leading lightings manufacturers, the company succeeded in providing creative products that combines traditional and modern design, convenience, functionality and high quality with a guarantee that all products in the selection have been tried and tested to fulfill its maximum function.

**DAMAS LIGHTING LLC** stands by its mission: Quality, Service and Affordability with a credo of providing the complete Lighting solutions for the need of every individual client.



# *Light is Life*

## 1.0 Introduction

***Light is vital for everyone***, for all our many activities and our safety. The right light makes all the difference to our comfort.

Light helps to create ambience and atmosphere, in short *Light is Life*.

We are, in **DAMAS LIGHTING** LLC. interested in developing lighting solutions that are ideal to the specific requirements of prestigious projects, And create lighting schemes in harmony with the infrastructure projects you undertake.

We are committed to give clients all their needs in what concerns lighting solutions. And we are able to generate a return on your investment by adding value to your projects through the delivery of unique and fully customized lighting solutions.

**DAMAS LIGHTING** LLC. offers the required Technical and *Design* study for unique projects, and supplies virtually all types of European light fixtures from decorative indoor and outdoor/ Façade- Landscape luminaries, to the most sophisticated and up-to-date technology.

**DAMAS LIGHTING** LLC. has a prestigious clients such as: Their Highnesses Sheikhs (Projects & Palaces), Representatives of the Business Community, Reputed Interior Designers and Architects for several Projects as Malls, Hotels, Palaces, Residences....etc.

**With highest standard of quality and affordability:**

**2.0 Lighting Solution System**


- ❑ **Intelligent Lighting, LED Technology, Optical Fibre & SOLAR Lighting.**
- ❑ Interior Fixtures: Ceiling, Wall & Floor/ Recessed, Surface, Suspension.
- ❑ Residential Amenities: Wall Lights, Bollards, Step Lights & Buried Lights.
- ❑ Exterior Floodlight: Façade, Olympic, Tunnels & Underpass.
- ❑ Underwater, Swimming Pool, and Fountains Lighting.
- ❑ ATEX- Atmosphere Explosive/ Water-Proof Fixture.
- ❑ Batten, Track & Rapid Lighting System.
- ❑ Commercial & Industrial High-Bays.
- ❑ Airports Lighting & Aviation Light.
- ❑ Street Lighting with poles.
- ❑ Post-top Amenities.
- ❑ Hospital Lighting.
- ❑ Classic Lighting.
- ❑ Emergency Light.





## Decorative Lighting.


### 2.0 Lighting Solution System

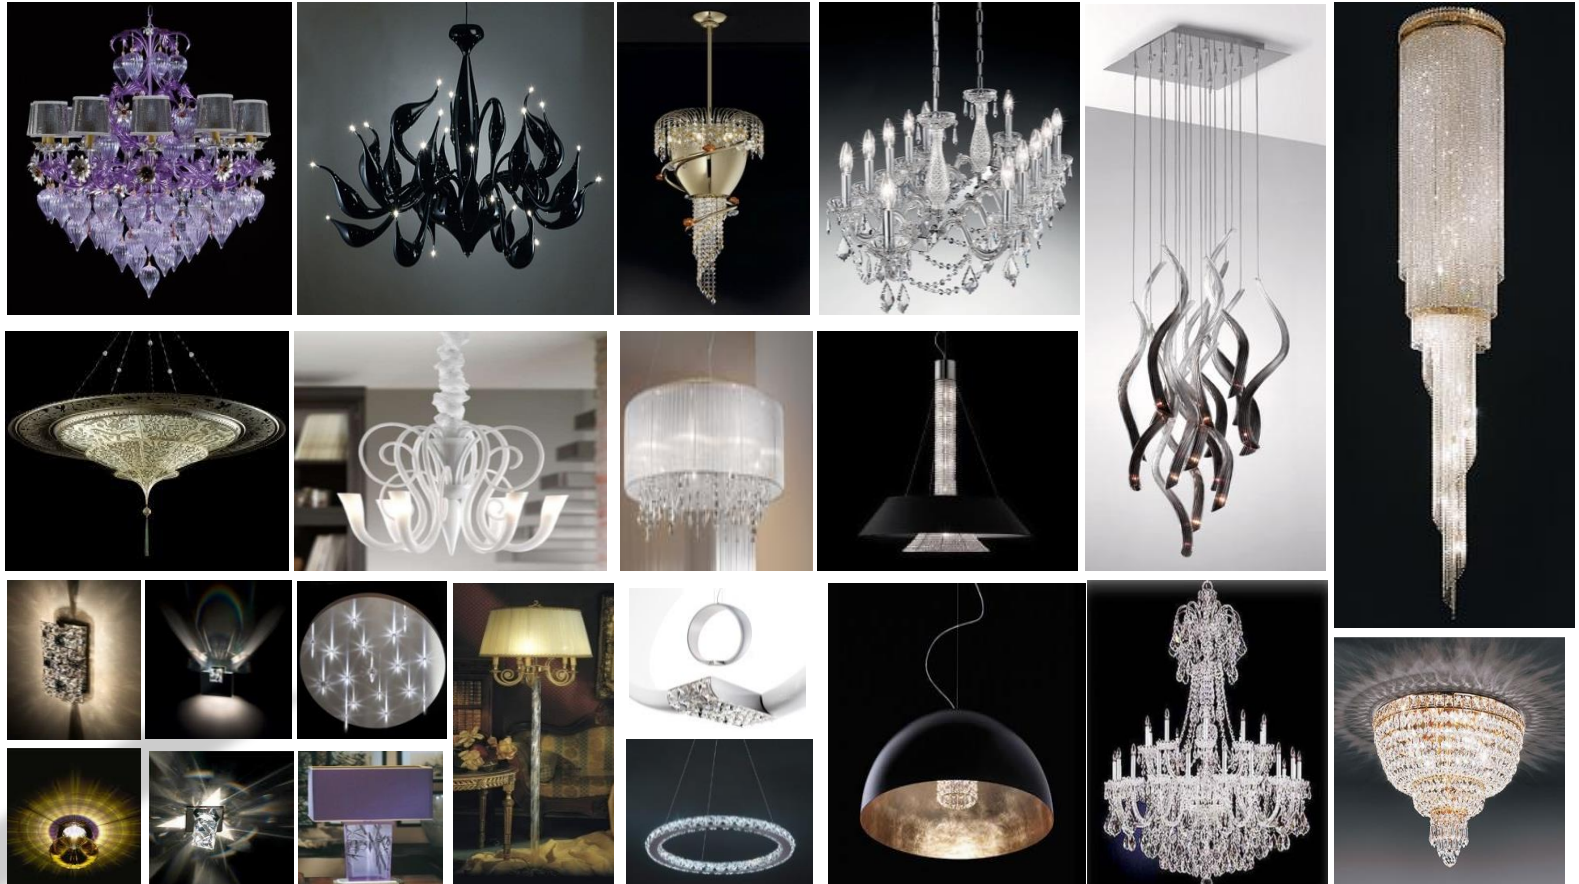



## 3.0 Project life Cycle

In our projects, **DAMAS LIGHTING**'s aim is to generate meaningful return on investment through the delivery of a highly tailored lighting solutions, and our strength lies in putting together a high-value turnkey lighting package. This process begins with the design of an innovative lighting concept, through the supply of necessary fittings to bring the design to life.

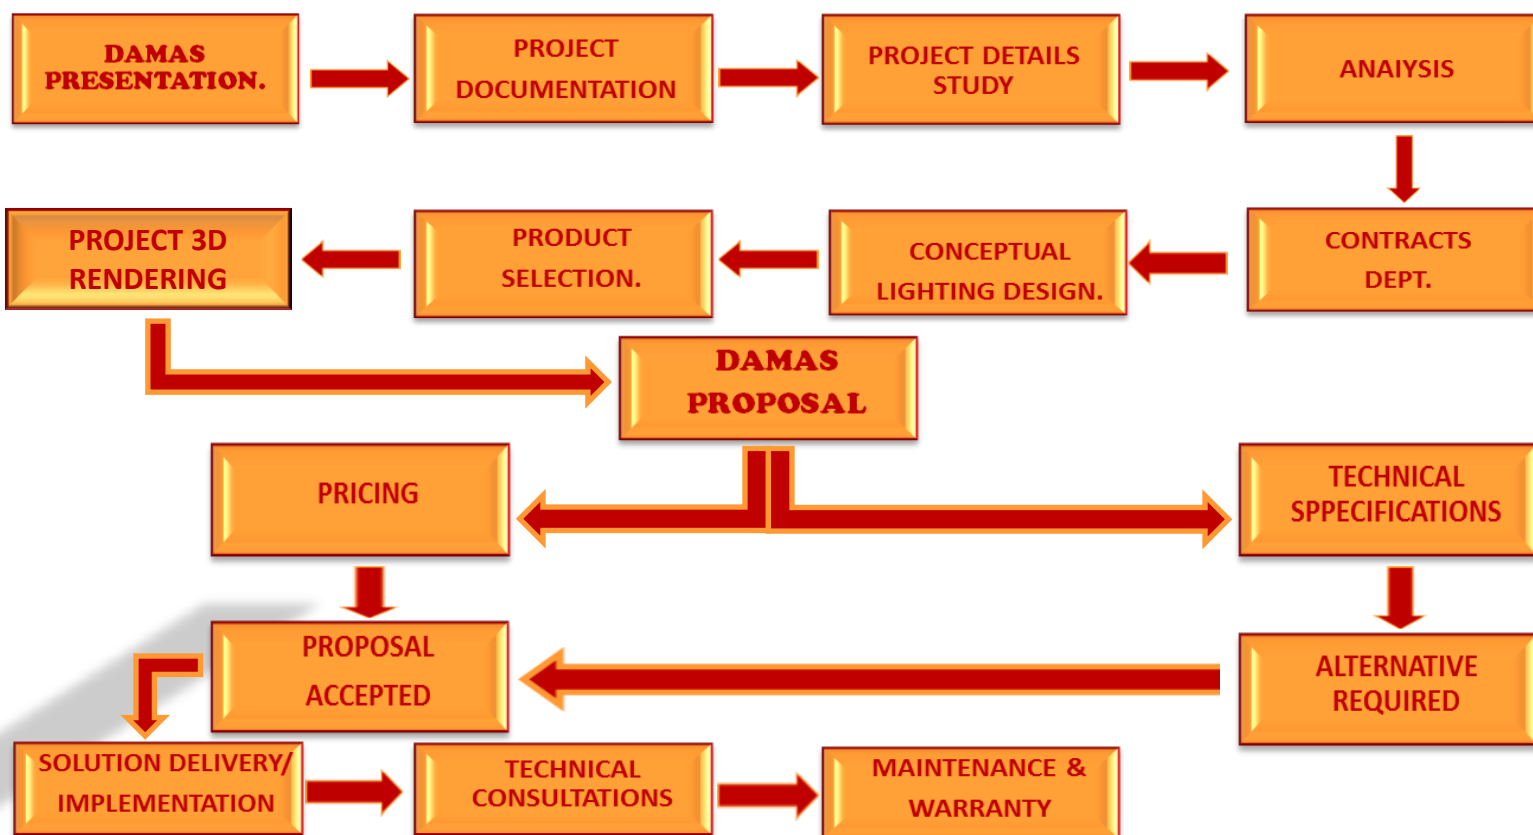

We are main partner to **DISANO ILLUMINAZIONE GROUP**- the largest and best lighting factory in ITALY - established and based in MILANO since 1957.

We are also one of the leading providers of innovative lighting imported EUROPE, USA, CANADA, AUSTRALIA, GREECE.


We have built a powerful tie-up with many international brands such as:





**5.0 Selected Projects References.**



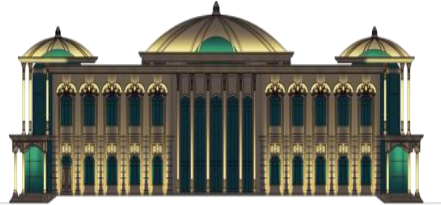

PRIVATE PALACE in Al- KHWANEEJ at DUBAI.



**FACADE LIGHTING**



DAY-SHOT PERSPECTIVE  
SCALE NTS



NIGHT-SHOT PERSPECTIVE  
SCALE NTS

**FIXTURES**



**DISANO 1528 ELFO**  
SURFACE MOUNTED  
ADJUSTABLE FLOODLIGHT  
- CDM-T 150W



**FOSNOVA LISET IP**  
SURFACE MOUNTED LINEAR  
WALLWASHER LIGHT  
- 6.6W @ 615mm LENGTH  
- 13.2W @ 1215mm LENGTH



**DISANO 1525 ELFO**  
SURFACE MOUNTED  
ADJUSTABLE FLOODLIGHT  
- CDM-T 70W



**DISANO 1856 FLOOR**  
RECESSED GROUND MOUNTED  
UPLIGHT  
- CDM-T 35W



**DISANO 1536 KOALA**  
SURFACE MOUNTED ADJUSTABLE  
MINI FLOODLIGHT  
- CDM-TM 35W



**FOSNOVA MICROLISSET**  
LINEAR LED LIGHT  
- 54x0.3W LED @ 935mm LENGTH



**DISANO 1858 FLOOR**  
RECESSED FLOOR MOUNTED  
ADJUSTABLE UPLIGHT  
- CDM-T 70W



**Fosnova disano**

**HOTEL PROJECT**

## FACADE LIGHTING



FRONT ELEVATION  
SCALE NTS



LEFT SIDE ELEVATION  
SCALE NTS



RIGHT ELEVATION  
SCALE NTS



RIGHT SIDE ELEVATION  
SCALE NTS

# HOTEL PROJECT

## FIXTURES



**DISANO 1528 ELFO**  
SURFACE MOUNTED  
ADJUSTABLE FLOODLIGHT  
- CDM-T 150W



**FOSNOVA LISET IP**  
SURFACE MOUNTED LINEAR  
WALLWASHER LIGHT  
- 6.6W @ 615mm LENGTH  
- 13.2W @ 1215mm LENGTH



**DISANO 1525 ELFO**  
SURFACE MOUNTED  
ADJUSTABLE FLOODLIGHT  
- CDM-T 70W



**DISANO 1856 FLOOR**  
RECESSED GROUND MOUNTED  
UPLIGHT  
- CDM-T 35W



**DISANO 1536 KOALA**  
SURFACE MOUNTED ADJUSTABLE  
MINI FLOODLIGHT  
- CDM-TM 35W



**FOSNOVA MICROLISET**  
LINEAR LED LIGHT  
- 54x0.3W LED @ 935mm LENGTH




**DISANO 1858 FLOOR**  
RECESSED FLOOR MOUNTED  
ADJUSTABLE UPLIGHT  
- CDM-T 70W




**Fosnova disano**  
www.fosnovadisano.com




## FACADE LIGHTING

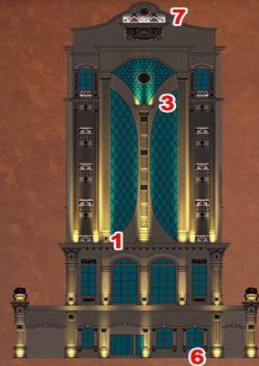


FRONT ELEVATION  
SCALE NTS

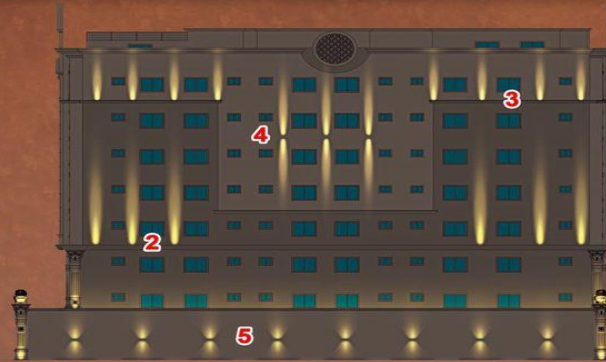

LEFT SIDE ELEVATION  
SCALE NTS

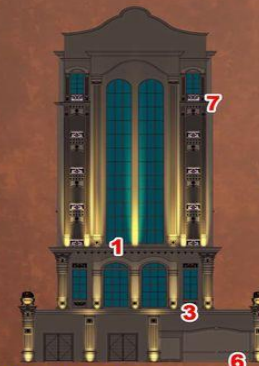

RIGHT ELEVATION  
SCALE NTS

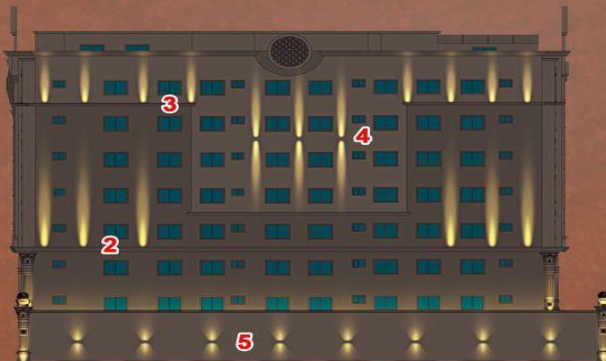

RIGHT SIDE ELEVATION  
SCALE NTS

# HOTEL PROJECT

## FIXTURES



**DISANO 1528 ELFO**  
SURFACE MOUNTED  
ADJUSTABLE FLOODLIGHT  
- CDM-T 150W



**DISANO 1547 CLESSIDRA**  
SURFACE MOUNTED WALL  
LIGHT  
- 2 x FLC-EL 23W



**DISANO 1525 ELFO**  
SURFACE MOUNTED  
ADJUSTABLE FLOODLIGHT  
- CDM-T 70W



**DISANO 1856 FLOOR**  
RECESSED GROUND MOUNTED  
UPLIGHT  
- CDM-T 35W



**DISANO 1536 KOALA**  
SURFACE MOUNTED ADJUSTABLE  
MINI FLOODLIGHT  
- CDM-TM 35W



**FOSNOVA MICROLISET**  
LINEAR LED LIGHT  
- 54x0.3W LED @ 935mm LENGTH



**DISANO 1554 CLESSIDRA**  
SURFACE MOUNTED LED LIGHT  
- 2xPOWERLED 3.3W +  
2xPOWERLED 3.3W





AL-FUJAIRAH MALL PROJECT - LULU HYPERMARKET .

disano • Fosnova

AL-FUJAIRAH MALL PROJECT



**FACADE LIGHTING**



DAY-SHOT PERSPECTIVE  
SCALE NTS



NIGHT-SHOT PERSPECTIVE  
SCALE NTS

**CORNICA RESIDENTIAL BUILDING**

**FIXTURES**



**FOSNOVA MICROLISET IP**  
LINEAR LED LIGHT  
- 18x0.3W LED AT 635mm LENGTH



**DISANO 1547 CLESSIDRA 1**  
SURFACE MOUNTED WALL  
LIGHT  
- FLC-EL 2x23W



**DISANO 1833 RODIO**  
SURFACE MOUNTED  
FLOODLIGHT  
- HCI-T 400W



**DISANO 1537 KOALA**  
SURFACE MOUNTED MINI  
FLOODLIGHT  
- LED 3.3W



**DISANO 1646 MAXIFLOOR**  
RECESSED GROUND MOUNTED  
UPLIGHT  
- CDM-T 70W



**DISANO 1544 GLOBO**  
SURFACE MOUNTED  
DOWNLIGHT  
- FLC 2x9W



**DISANO 1525 ELFO**  
SURFACE MOUNTED  
FLOODLIGHT  
- CDM-T 70W




**DISANO 1294 CILINDRO**  
SURFACE MOUNTED  
DOWNLIGHT  
- CDM-T 70W



**FACADE LIGHTING**



**FRONT ELEVATION**  
SCALE NTS

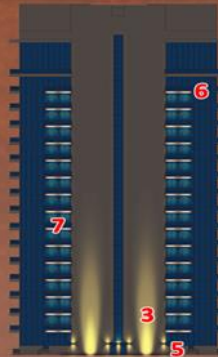

**REAR ELEVATION**  
SCALE NTS



**LEFT SIDE ELEVATION**  
SCALE NTS



**RIGHT SIDE ELEVATION**  
SCALE NTS

**CORNICA RESIDENTIAL BUILDING**

**FIXTURES**



**FOSNOVA MICROLISET IP**  
LINEAR LED LIGHT  
- 18x0.3W LED AT 635mm LENGTH



**DISANO 1547 CLESSIDRA 1**  
SURFACE MOUNTED WALL  
LIGHT  
- FLC-EL 2x23W



**DISANO 1833 RODIO**  
SURFACE MOUNTED  
FLOODLIGHT  
- HCI-T 400W



**DISANO 1537 KOALA**  
SURFACE MOUNTED MINI  
FLOODLIGHT  
- LED 3.3W



**DISANO 1646 MAXIFLOOR**  
RECESSED GROUND MOUNTED  
UPLIGHT  
- CDM-T 70W



**DISANO 1544 GLOBO**  
SURFACE MOUNTED  
DOWNLIGHT  
- FLC 2x9W



**DISANO 1525 ELFO**  
SURFACE MOUNTED  
FLOODLIGHT  
- CDM-T 70W



**DISANO 1294 CILINDRO**  
SURFACE MOUNTED  
DOWNLIGHT  
- CDM-T 70W



## FACADE LIGHTING



DAY-SHOT PERSPECTIVE  
SCALE NTS



NIGHT-SHOT PERSPECTIVE  
SCALE NTS

## G+6+GYM BUILDING

AL WARQA' A FIRST

## FIXTURES



**DISANO 1547 CLESSIDRA 1**  
SURFACE WALL MOUNTED  
UP/DOWN LIGHT  
- HOUSING: made die cast aluminium  
- DIFFUSER: tempered glass, resistant  
to impact and thermal shock  
- COATING: polyester coating  
- LAMP: FLC-EL 2x23W



**DISANO 1564 ELFO**  
Power LED - COB System  
SURFACE WALL MOUNTED  
LED FLOODLIGHT -  
- HOUSING: die cast aluminium with  
cooling fins  
- DIFFUSER: tempered glass 4mm  
thick thermal shock  
- LAMP: LED 49W

DAR YOUSH VILLA



DAR YOUSH VILLA








DAY -TIME



NIGHT -TIME

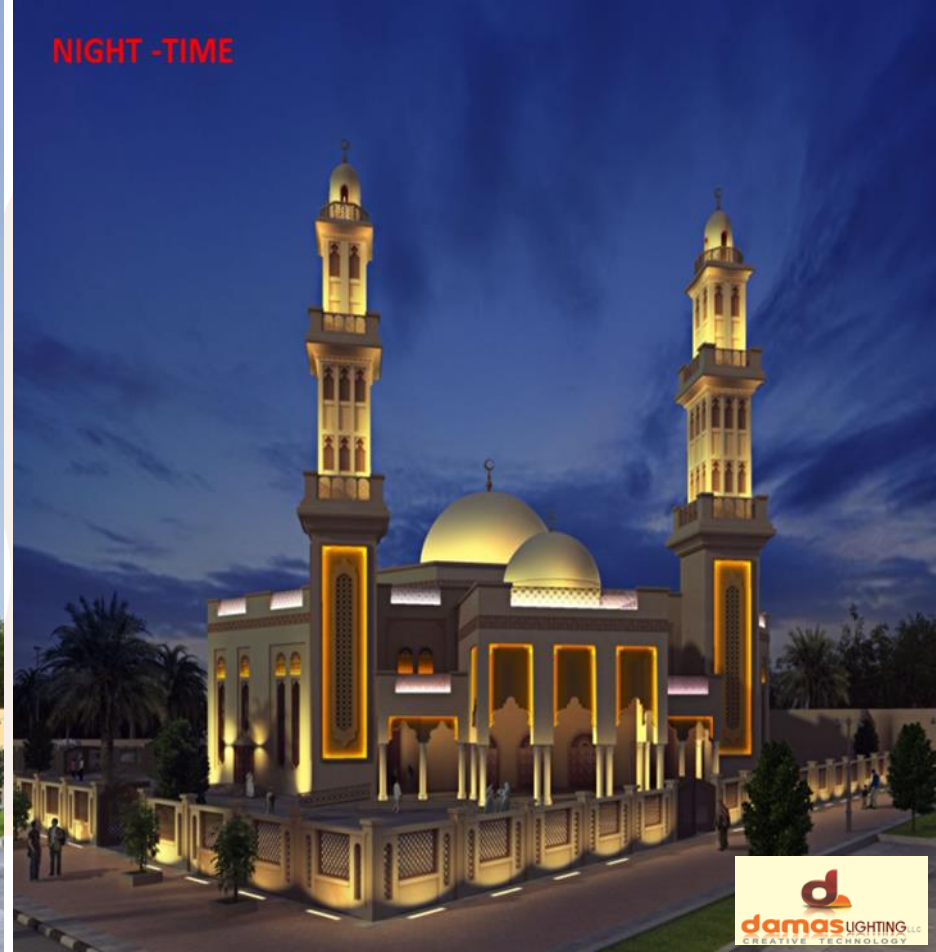





**DAMAS  
LIGHTING**

Tel. +971 4 2398883.  
Fax: +971 4 2398884.  
E-mail: [info@damaslighting.ae](mailto:info@damaslighting.ae)  
Hamarain Center, Deira- DUBAI-UAE.

**MANAGEMENT**

E-mail: [momen@damaslighting.ae](mailto:momen@damaslighting.ae)

**SALES  
DEPARTMENT**

E-mail: [sales@damaslighting.ae](mailto:sales@damaslighting.ae)

**TECHNICAL  
DEPARTMENT**

E-mail: [technical@damaslighting.ae](mailto:technical@damaslighting.ae)

**DESIGN  
DEPARTMENT**

E-mail: [design@damaslighting.ae](mailto:design@damaslighting.ae)

**LOGISTIC  
DEPARTMENT**

E-mail: [damaslit@eim.ae](mailto:damaslit@eim.ae)

